


Stark County Auditor's Tax Map

Scale: 1 inch = 100 feet


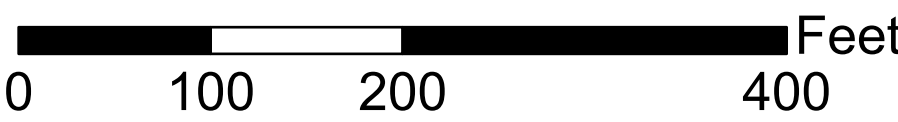


Tax District:
00160

Lake Twp.

Section: 01 Quarter: SE

LAK_001NW	LAK_001NE	MAR_006NW
LAK_001SW	LAK_001SE	MAR_006SW
LAK_012NW	LAK_012NE	MAR_007NW
		MAR_007SW

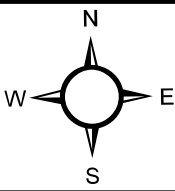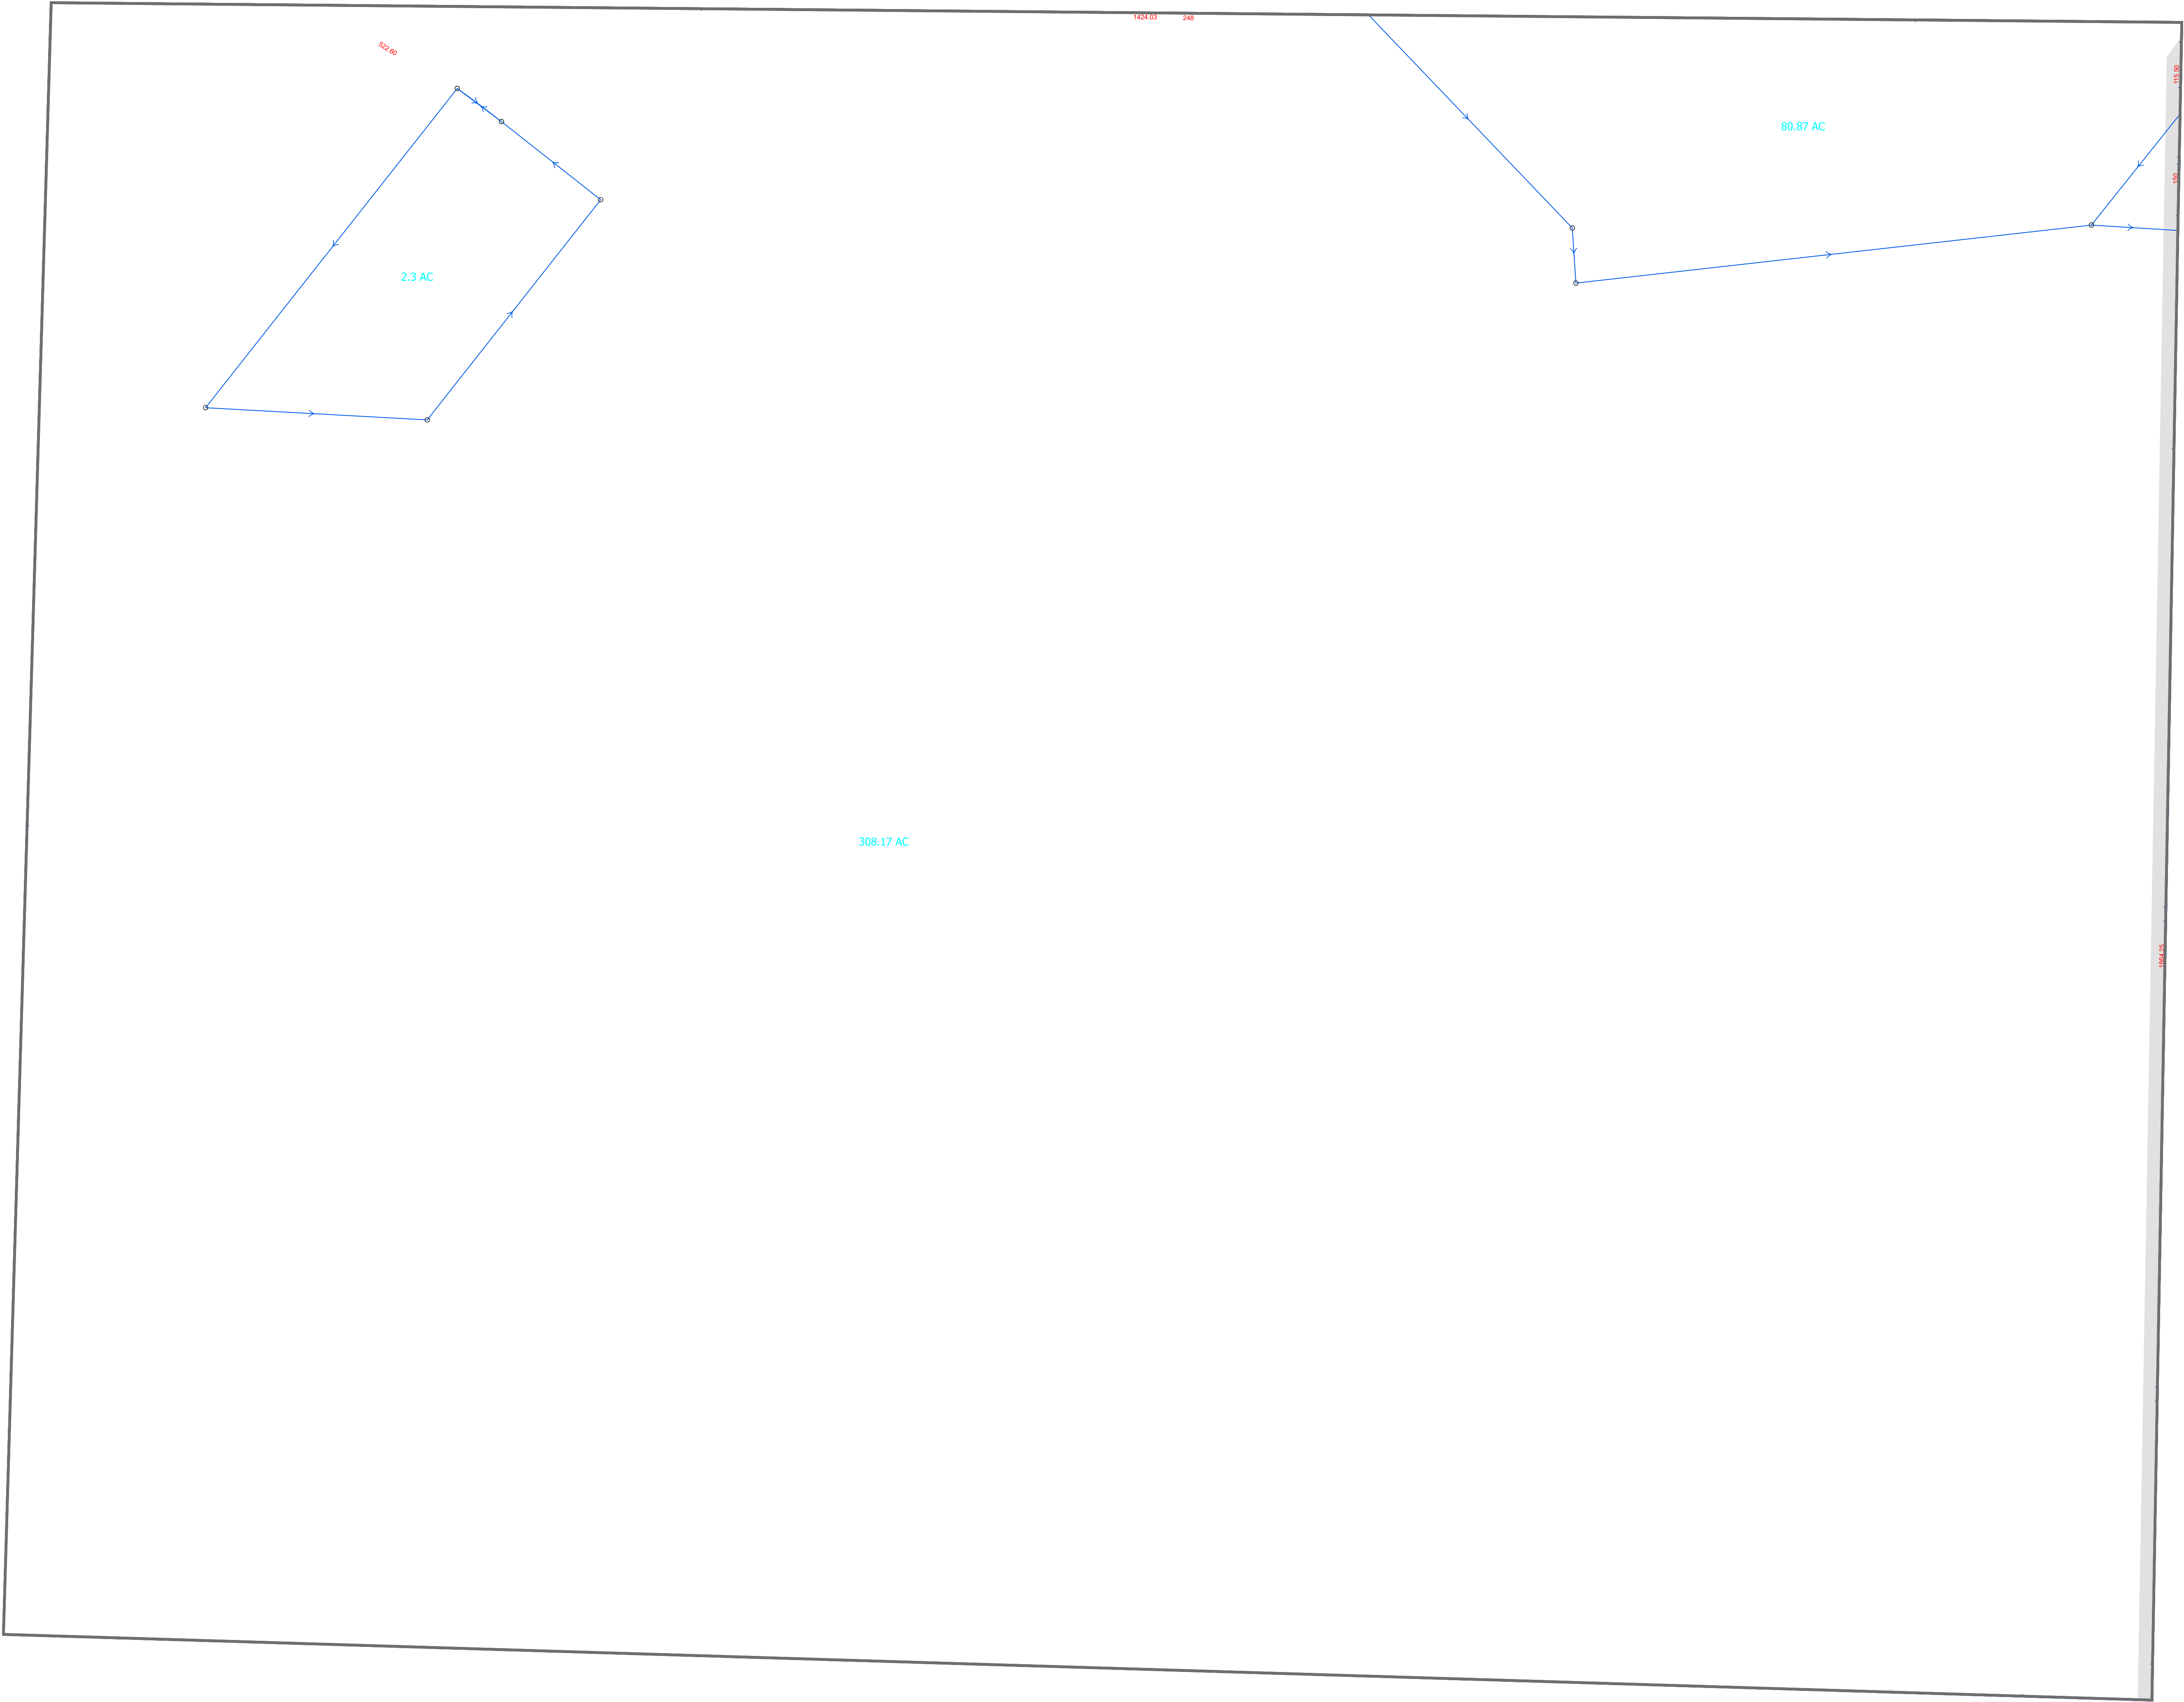

Legal Disclaimer: Public information data is furnished by the Stark County Auditor's Office, and must be accepted and used by the recipient with the understanding that the Stark County Auditor's Office makes no warranties, expressed or implied, concerning the accuracy, completeness, reliability, or suitability of this data. Furthermore, the Stark County Auditor's Office assumes no liability whatsoever associated with the use or misuse of such data.
Source: Stark County Auditor's GIS Department 330-451-7193 <http://www.starkcountyohio.gov/auditor> Projection: State Plane Ohio North NAD 1983ft. Created: 8/10/2026

Map Abbreviation:
LAK_001SE