Stark County Auditor's Tax Map

Scale: 1 inch = 100 feet

0 100 200 400 Feet

Tax District:
00190

Lake Twp.

Section: 07 Quarter: SW

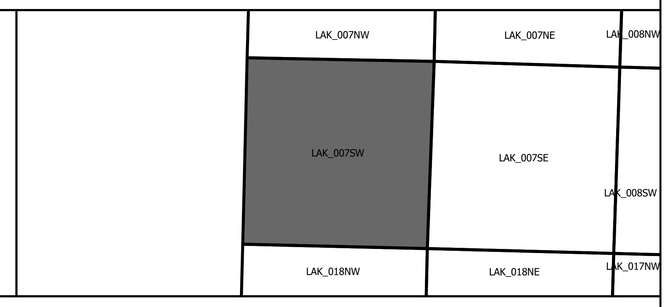

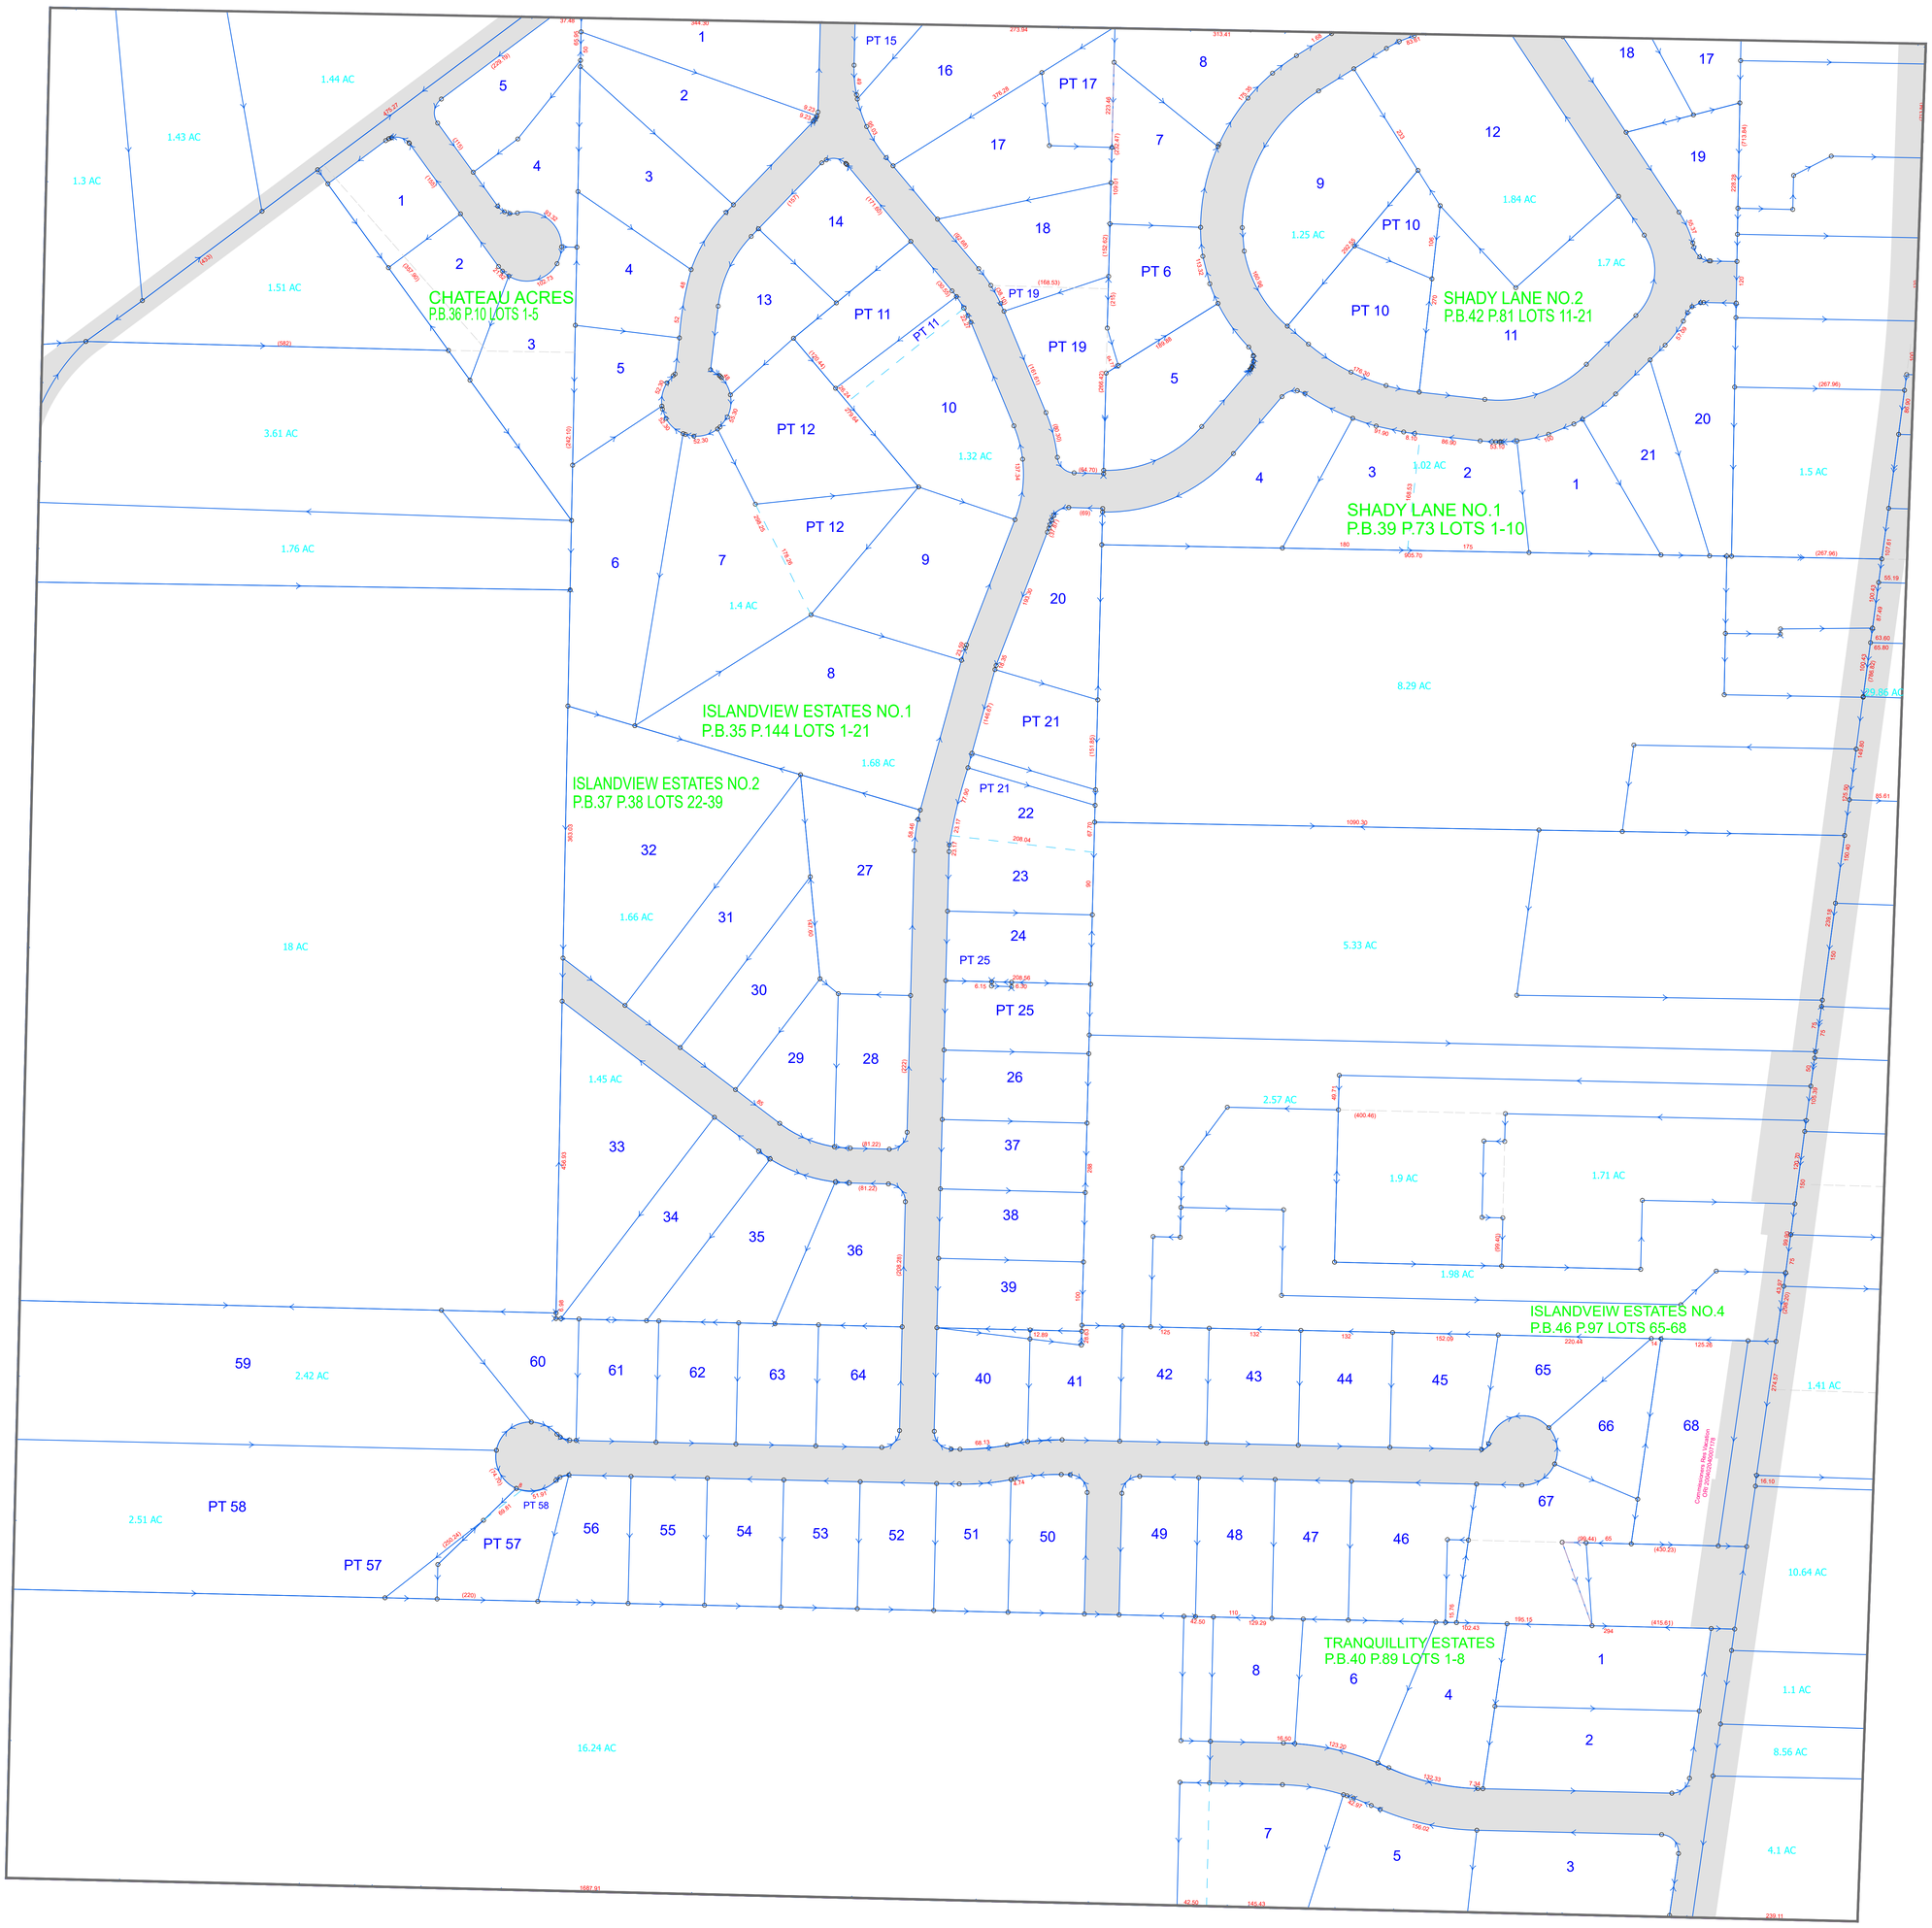

Legal Disclaimer: Public information data is furnished by the Stark County Auditor's Office, and must be accepted and used by the recipient with the understanding that the Stark County Auditor's Office makes no warranties, expressed or implied, concerning the accuracy, completeness, reliability, or suitability of this data. Furthermore, the Stark County Auditor's Office assumes no liability whatsoever associated with the use or misuse of such data.
Source: Stark County Auditor's GIS Department 330-451-7193 http://www.starkcountyohio.gov/auditor Projection: State Plane Ohio North NAD 1983ft. Created: 1/19/2026

Map Abbreviation:
LAK_007SW