


Stark County Auditor's Tax Map

Scale: 1 inch = 100 feet


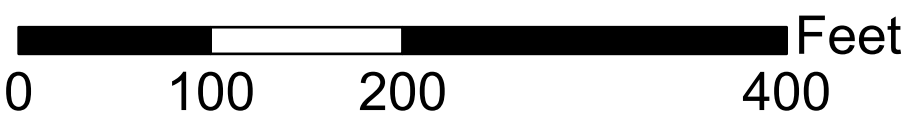


Tax District:
00490

Plain Twp.

Section: 11 Quarter: SW

PLA_010NW	PLA_010NE	PLA_011NW	PLA_011NE	PLA_012NW
	PLA_010SE	PLA_011SW	PLA_011SE	PLA_012SW
PLA_015NW	PLA_015NE	PLA_014NW	PLA_014NE	PLA_013NW

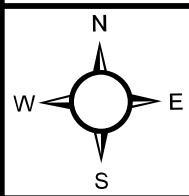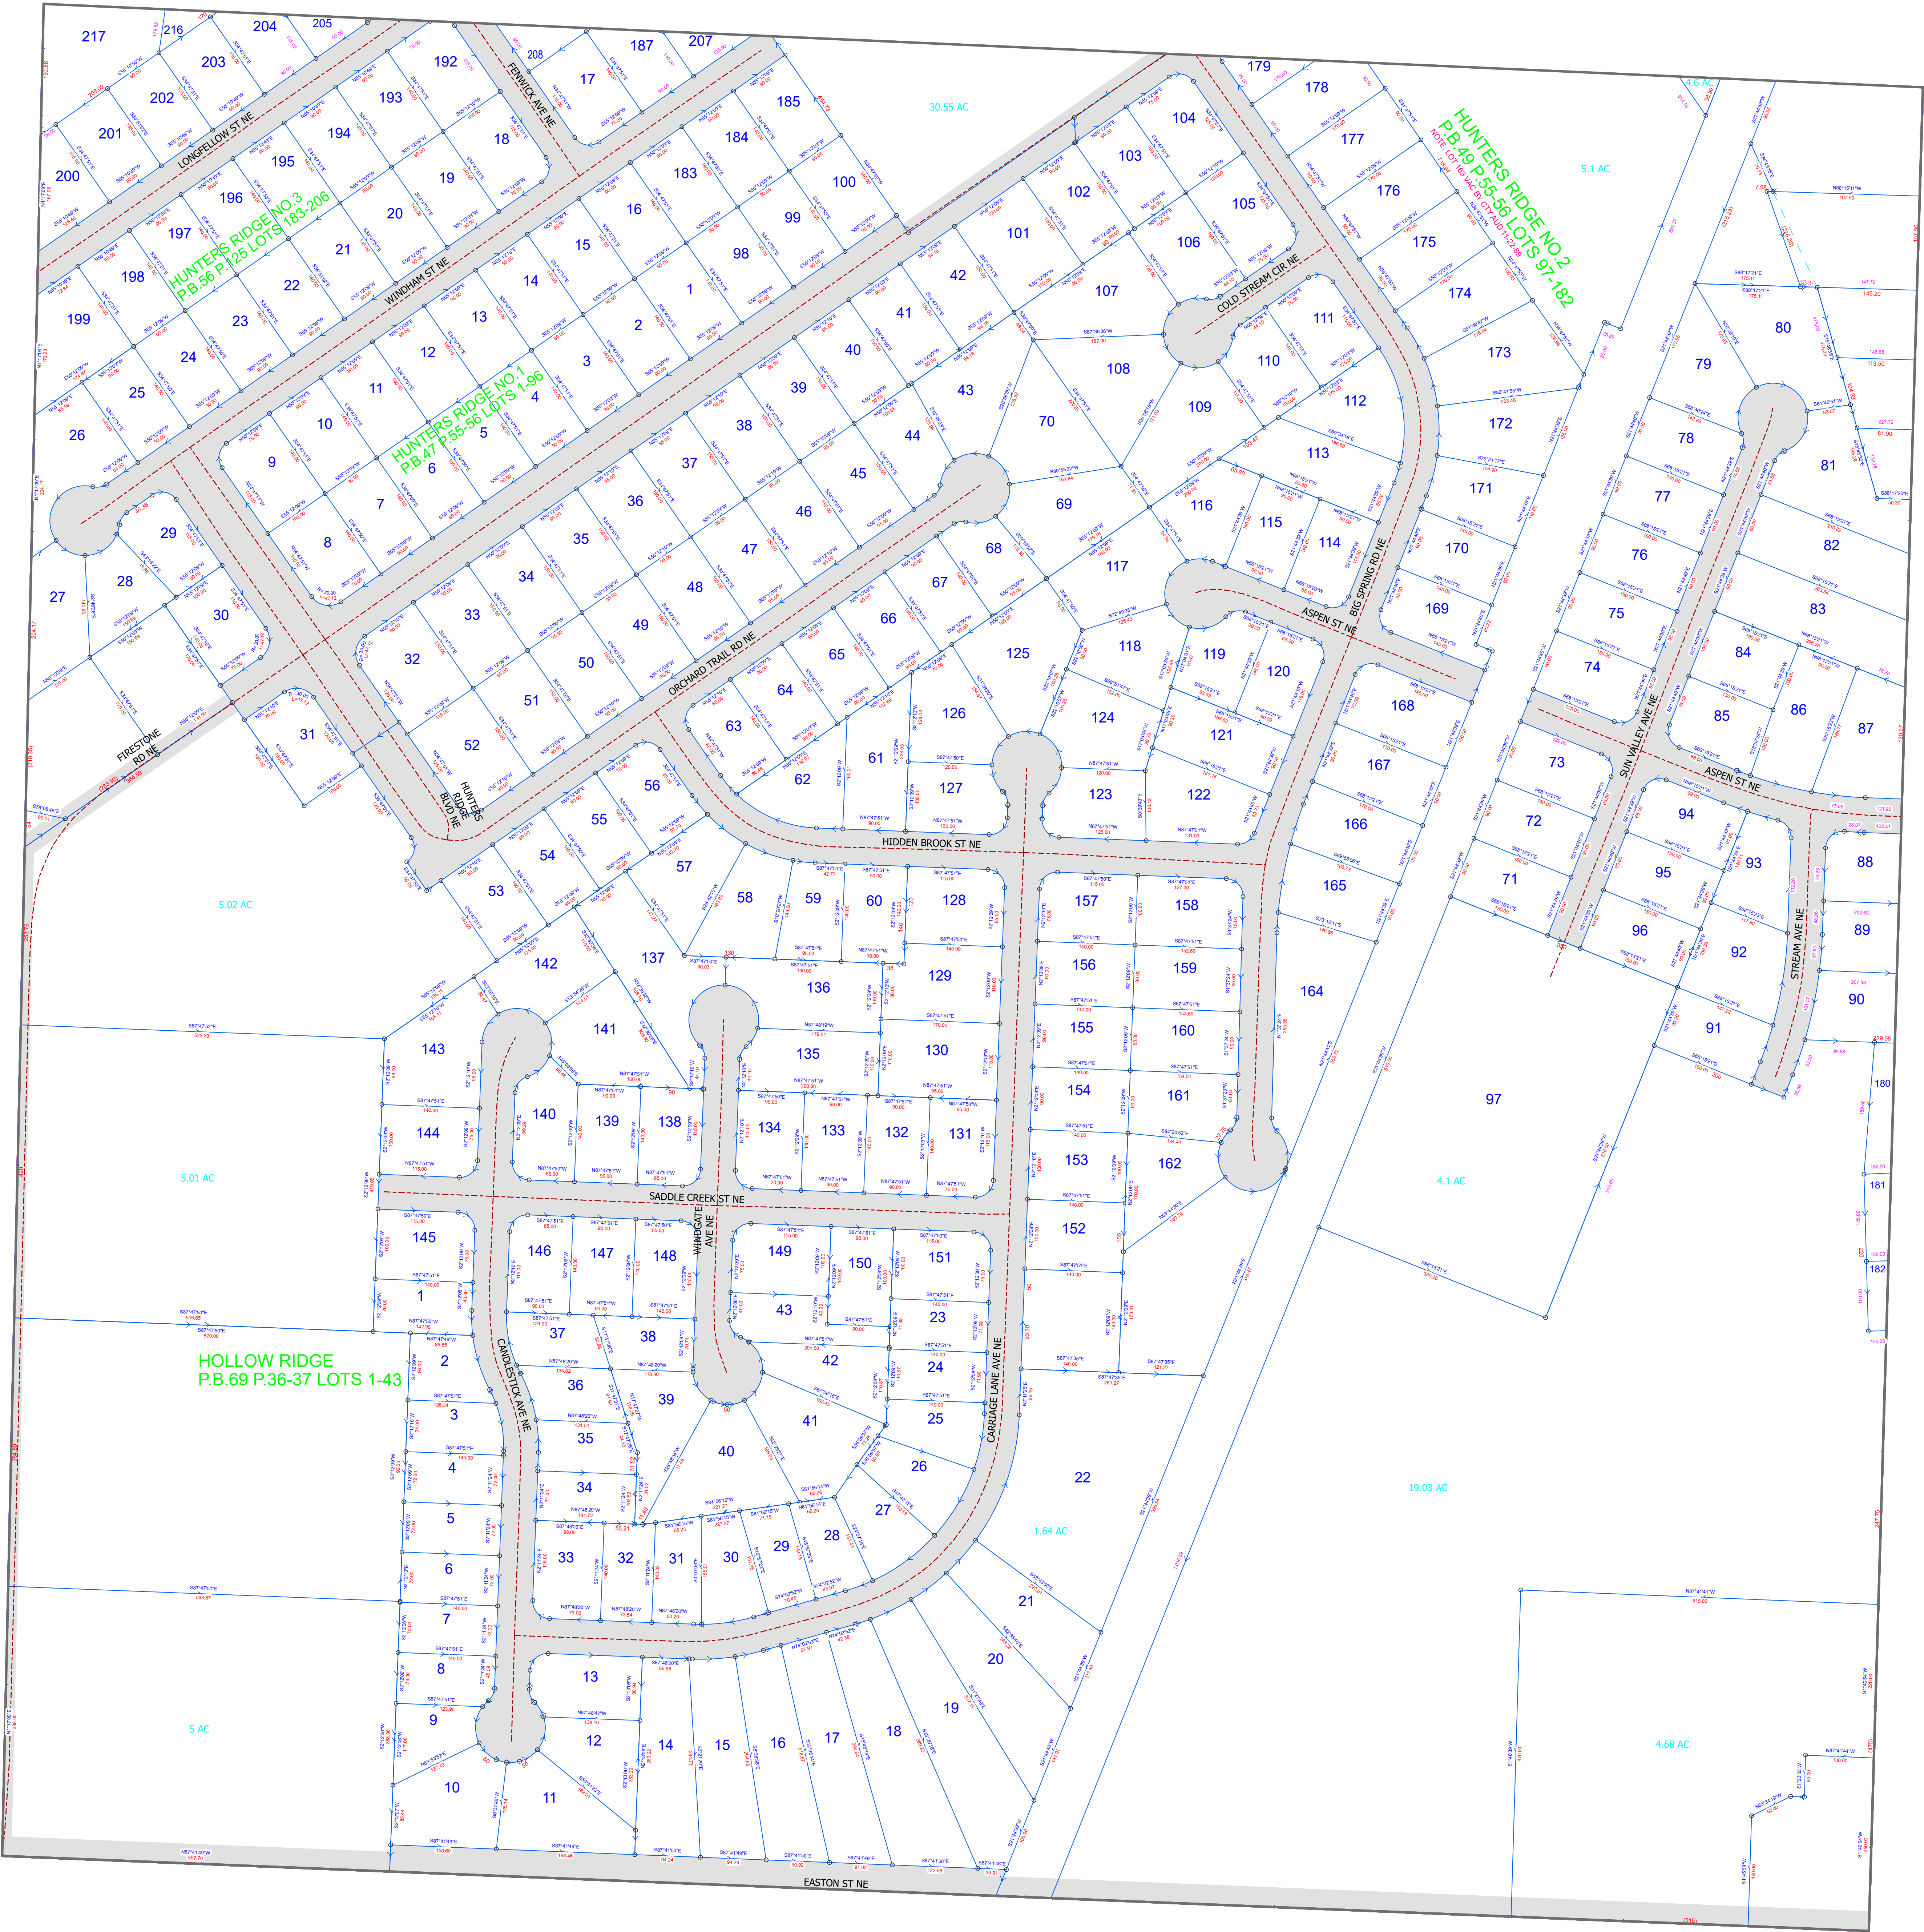

Legal Disclaimer: Public information data is furnished by the Stark County Auditor's Office, and must be accepted and used by the recipient with the understanding that the Stark County Auditor's Office makes no warranties, expressed or implied, concerning the accuracy, completeness, reliability, or suitability of this data. Furthermore, the Stark County Auditor's Office assumes no liability whatsoever associated with the use or misuse of such data.
Source: Stark County Auditor's GIS Department 330-451-7193 <http://www.starkcountyohio.gov/auditor> Projection: State Plane Ohio North NAD 1983ft. Created: 7/28/2025

Map Abbreviation:
PLA_011SW